Street Names, Addresses and (Lot Numbers) for T5892

N

Prepared on Mon Jul 20 21:42:16 2015

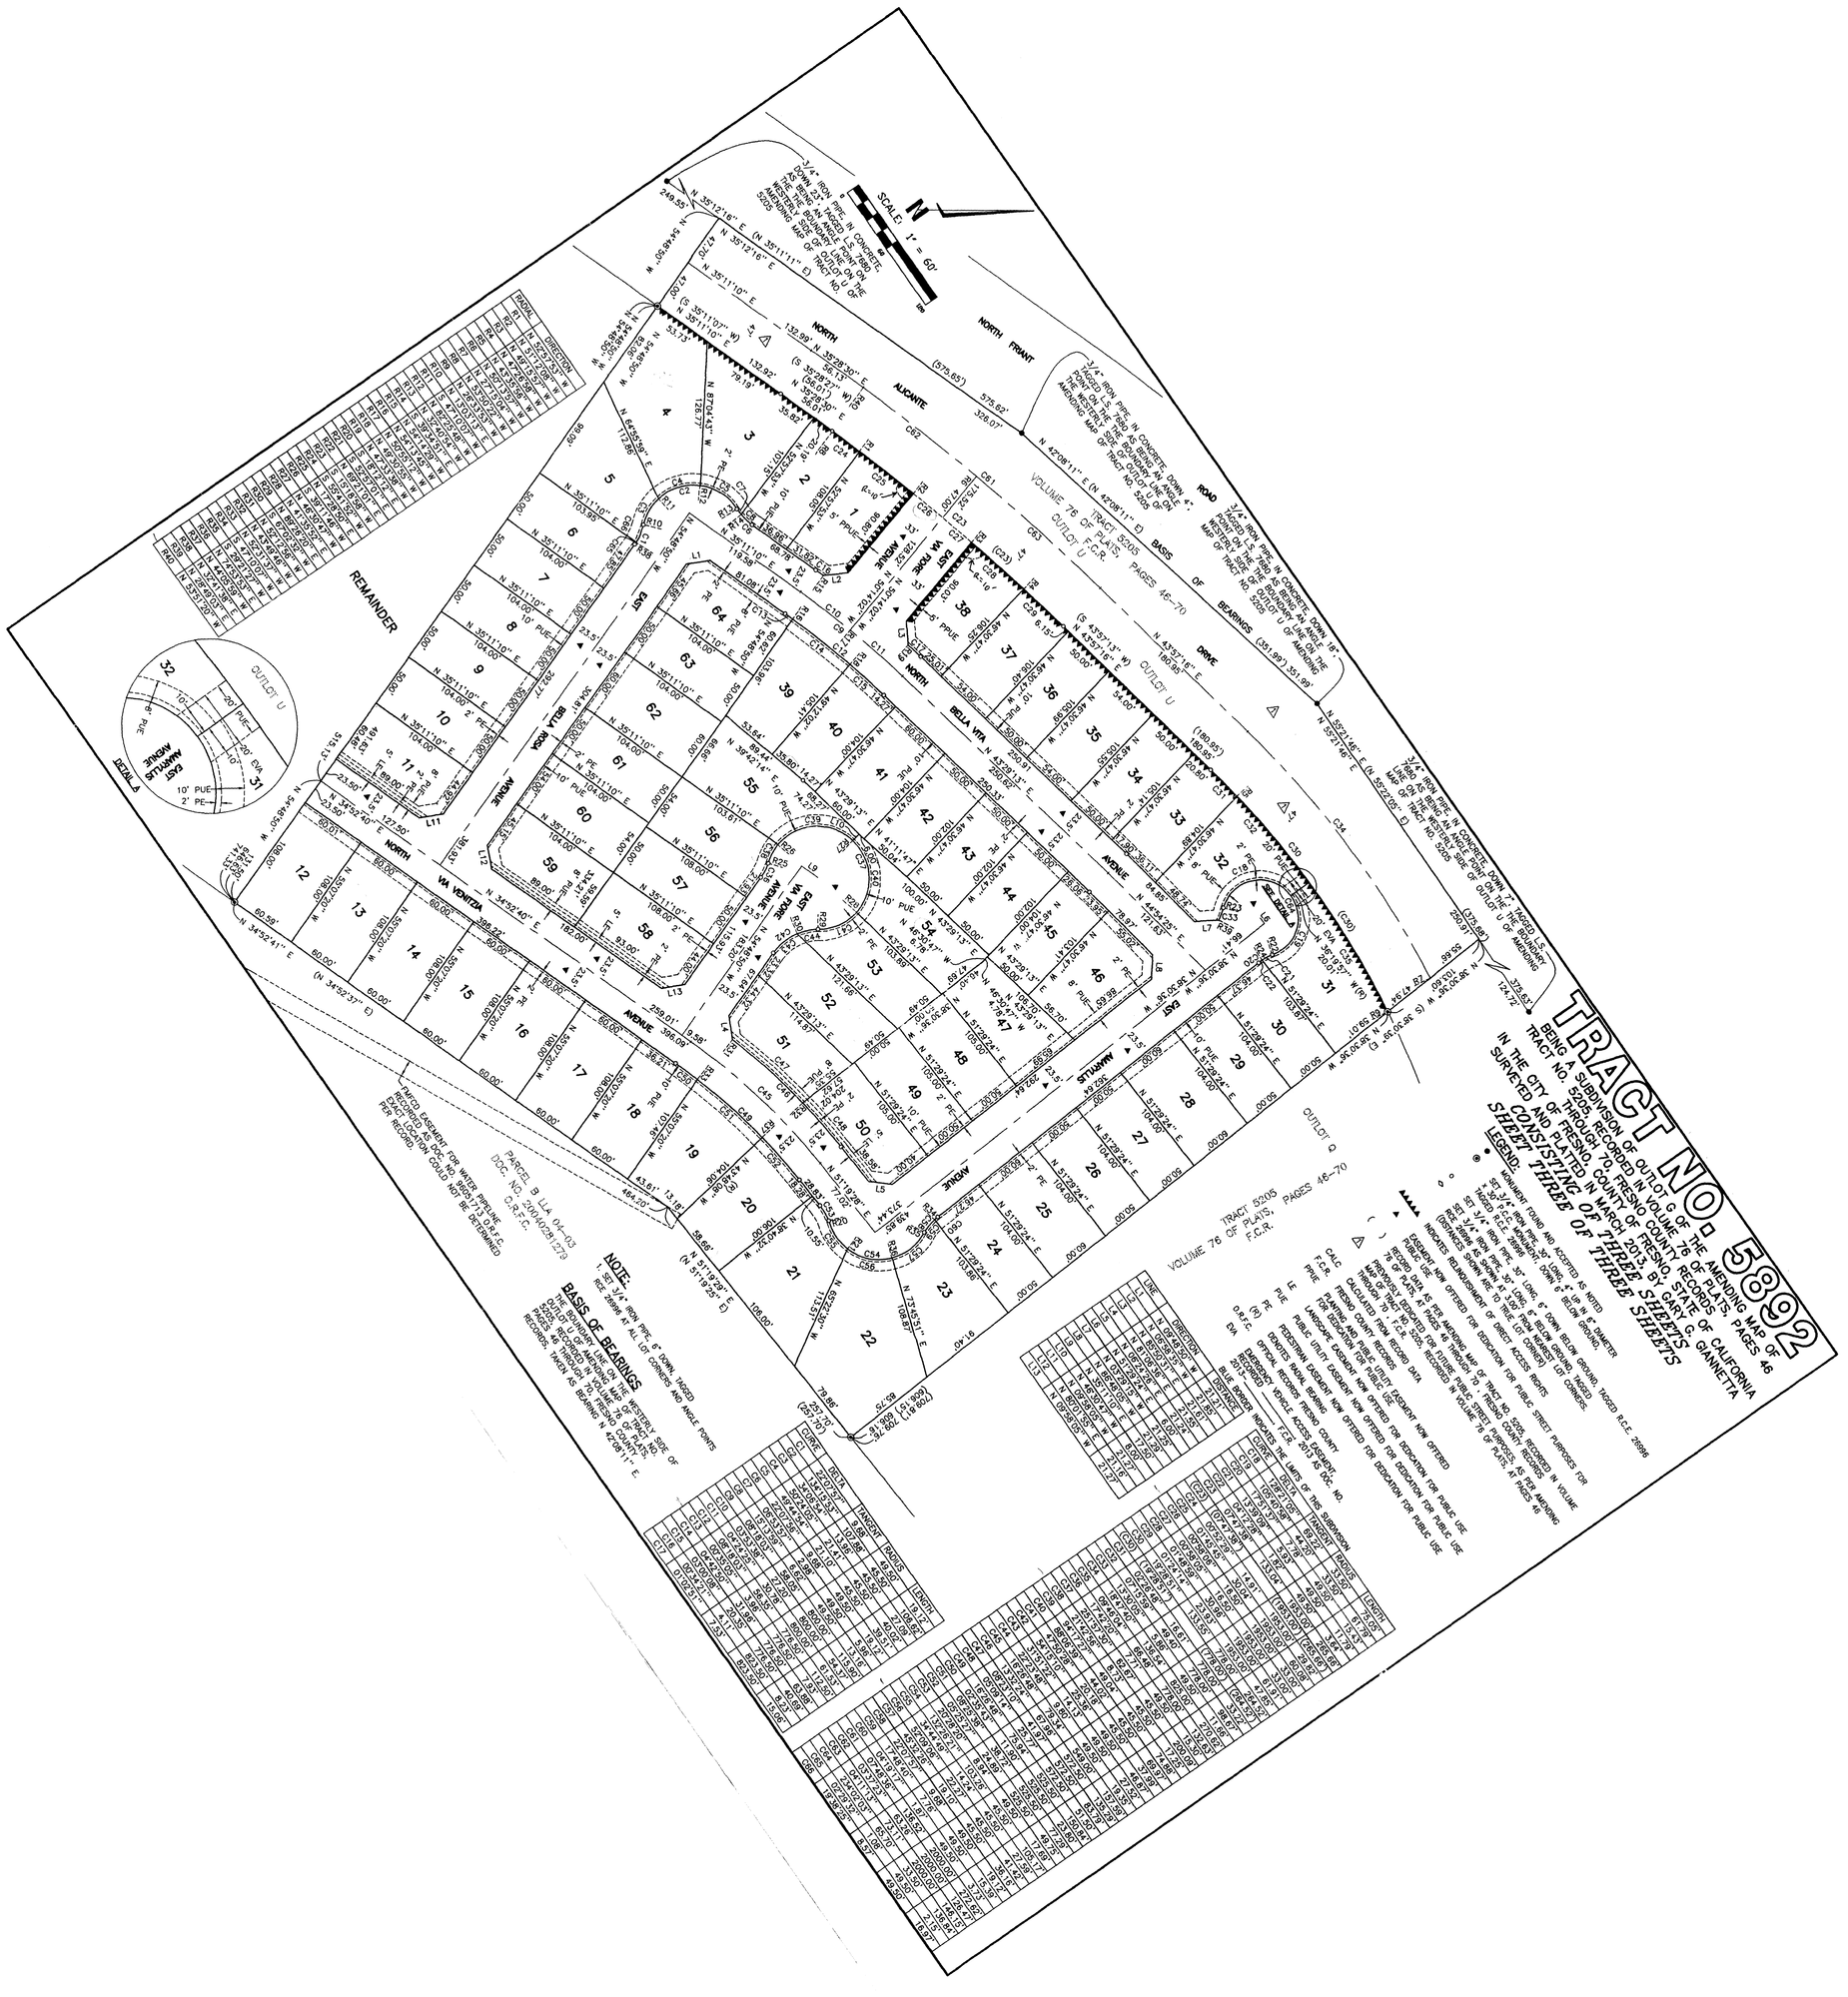
TRACT NO. 5892
BEING A SUBDIVISION OF OUTLOT G OF THE AMENDING MAP OF
TRACT NO. 5205, RECORDED IN VOLUME 76 OF PLATS, PAGES 46
THROUGH 70, FRESNO COUNTY RECORDS, STATE OF CALIFORNIA
IN THE CITY OF FRESNO, COUNTY OF FRESNO, BY GARY G. GIANNETTA
SURVEYED AND PLATTED IN MARCH 2013
CONSISTING OF THREE SHEETS
SHEET THREE OF THREE SHEETS
LEGEND:
NOTE:
BASIS OF BEARINGS
REMAINDER
NORTH FRIANT ROAD
NORTH ALICANTE AVENUE
NORTH VIA VENITZIA AVENUE
EAST VIA FORE AVENUE
BELLA VITA AVENUE
EAST AMARILLIS AVENUE
OUTLOT U
OUTLOT Q
TRACT 5205
VOLUME 76 OF PLATS, PAGES 46-70
F.C.R.
SCALE: 1" = 60'