N

Prepared on Wed Jun 29 21:48:12 2016

Street Names, Addresses and (Lot Numbers) for T6052

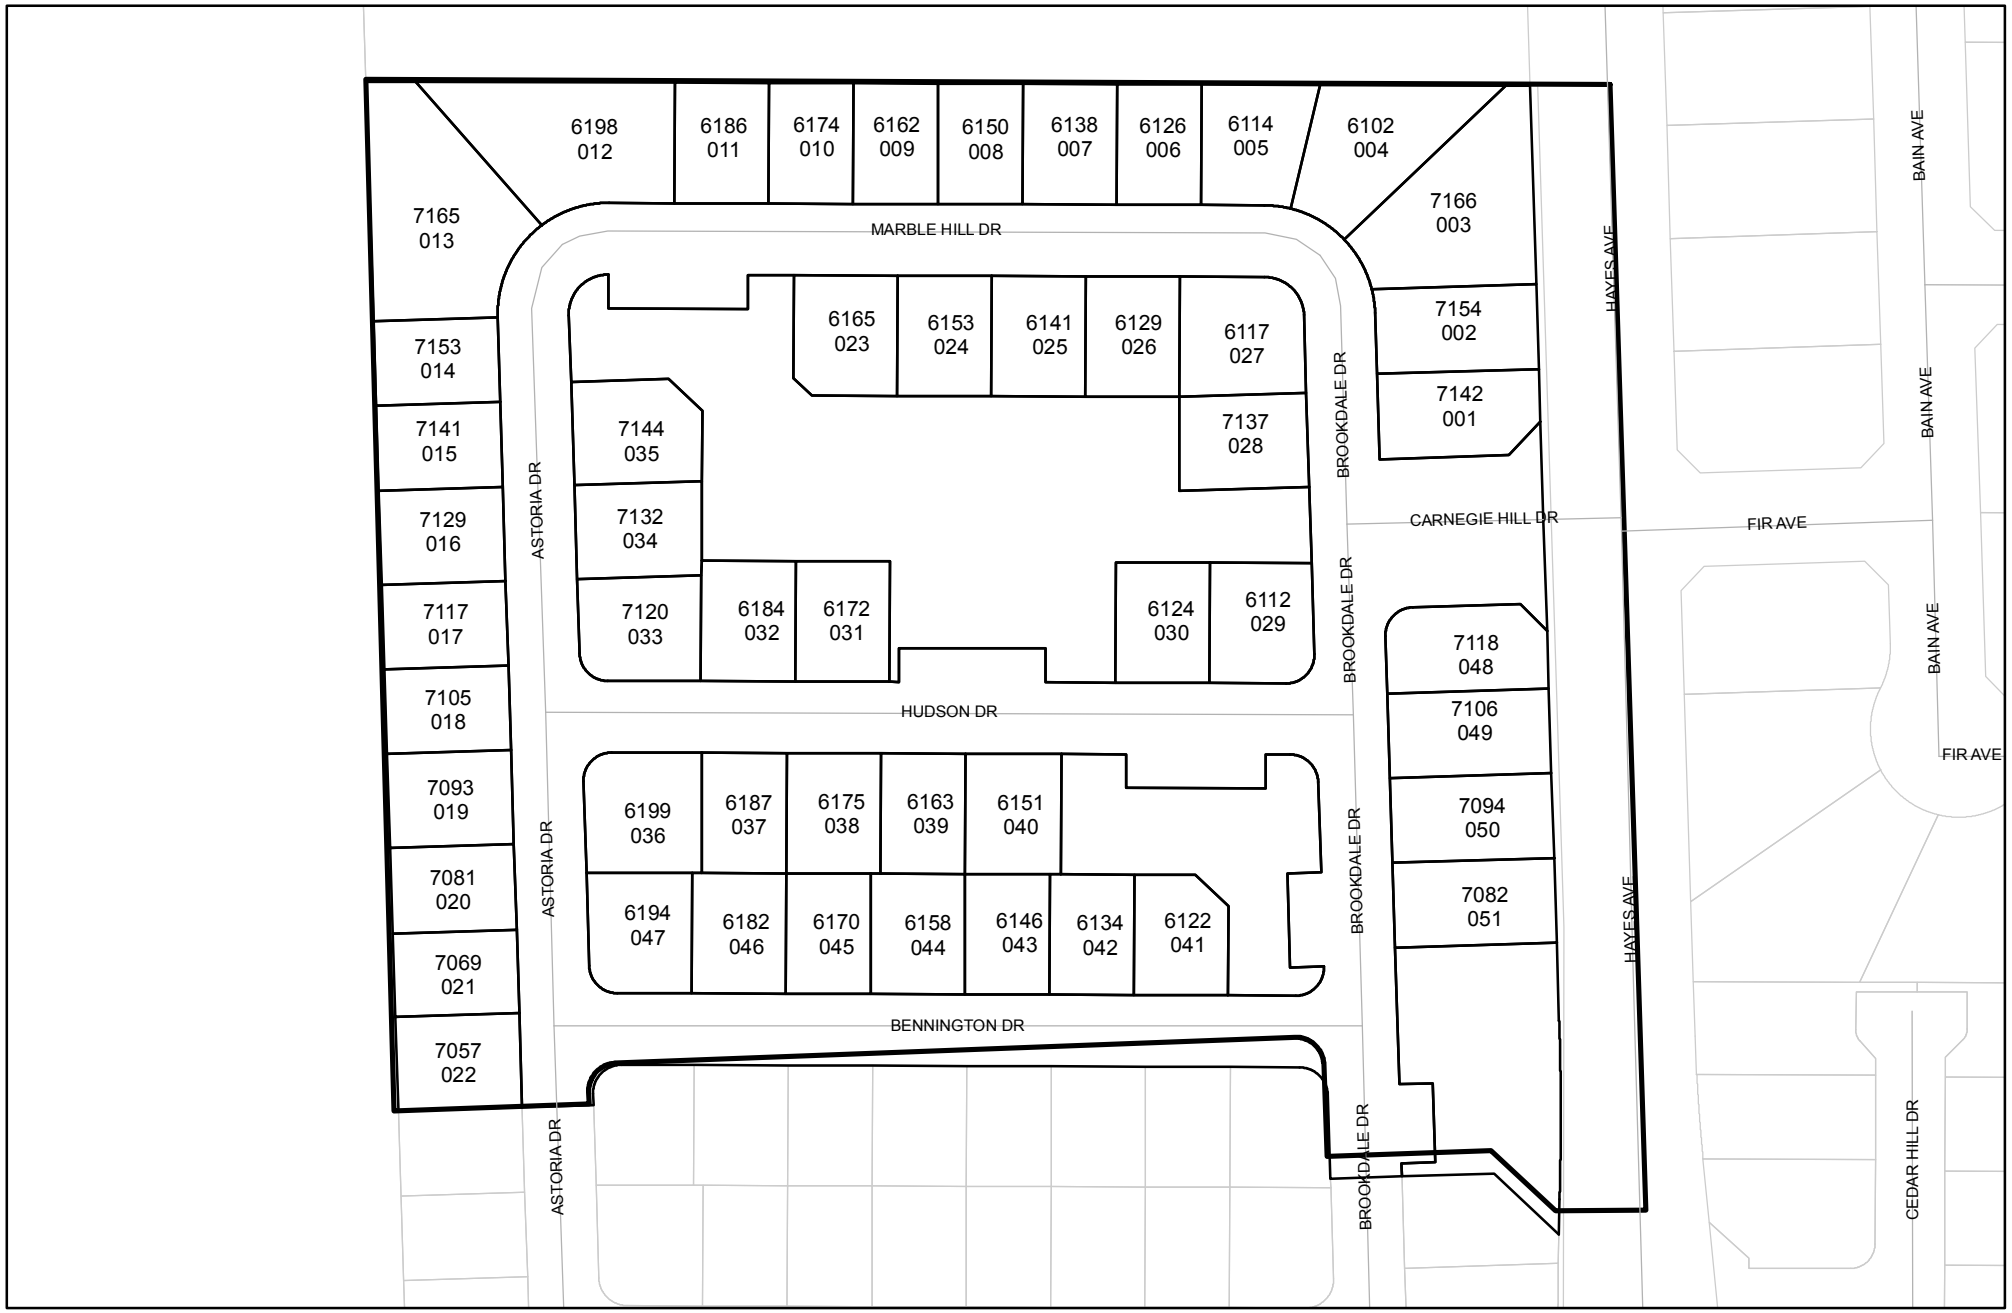

FINAL MAP OF
TRACT NO. 6052
A PLANNED UNIT DEVELOPMENT
PHASE 1 OF VESTING TENTATIVE MAP NO. 6052
BEING A SUBDIVISION OF THE SOUTH 1/2 OF THE NORTHEAST QUARTER & THE SOUTHEAST QUARTER OF GOVERNMENT LOT 7 OF SECTION 33, T. 12 S., R. 19 E., M.D.B.&M.

IN THE CITY OF FRESNO, COUNTY OF FRESNO, STATE OF CALIFORNIA
SURVEYED AND PLATTED IN NOVEMBER, 2014
BY MORTON & PITALO, INC.
CONSISTING OF 3 SHEETS
SHEET 3 OF 3 SHEETS

DOC. NO. 2012-0173563

LINE TABLE					
L1	N89°49'50"E	29.76'	L12	N00°11'16"W	18.00'
L2	N00°00'00"E	3.32'	L13	N00°11'16"W	18.00'
L3	N41°40'45"E	27.53'	L14	N00°11'16"W	18.00'
L4	N02°10'00"W	41.20'	L15	N00°11'16"W	18.00'
L5	N47°09'45"W	20.16'	L16	N87°50'00"E	18.00'
L6	N87°50'00"E	2.93'	L17	N87°50'00"E	18.00'
L7	N42°45'41"E	24.34'	L18	N89°48'44"E	13.00'
L8	N87°50'00"E	18.00'	L19	N00°11'16"W	18.00'
L9	N02°10'00"W	42.00'	L20	N00°11'16"W	18.00'
L10	N87°50'00"E	18.00'	L21	N02°10'00"W	0.97'
L11	N02°10'00"W	7.01'	L22	N48°19'15"W	17.09'

CURVE TABLE			
C1	R=10'	Δ=18°11'42"	L=3.18'
C2	R=30'	Δ=18°11'42"	L=9.53'
C3	R=190'	Δ=09°33'37"	L=31.70'
C4	R=170'	Δ=09°33'37"	L=28.37'
C5	R=62'	Δ=23°04'26"	L=24.97'
C6	R=38'	Δ=23°04'26"	L=15.30'
C7	R=1700'	Δ=01°52'50"	L=55.80'
C8	R=1630'	Δ=03°20'24"	L=95.02'
C9	R=1700'	Δ=00°37'42"	L=18.64'
C10	R=15'	Δ=91°58'44"	L=24.08'
C11	R=15'	Δ=88°01'16"	L=23.04'
C12	R=15'	Δ=75°44'46"	L=19.83'

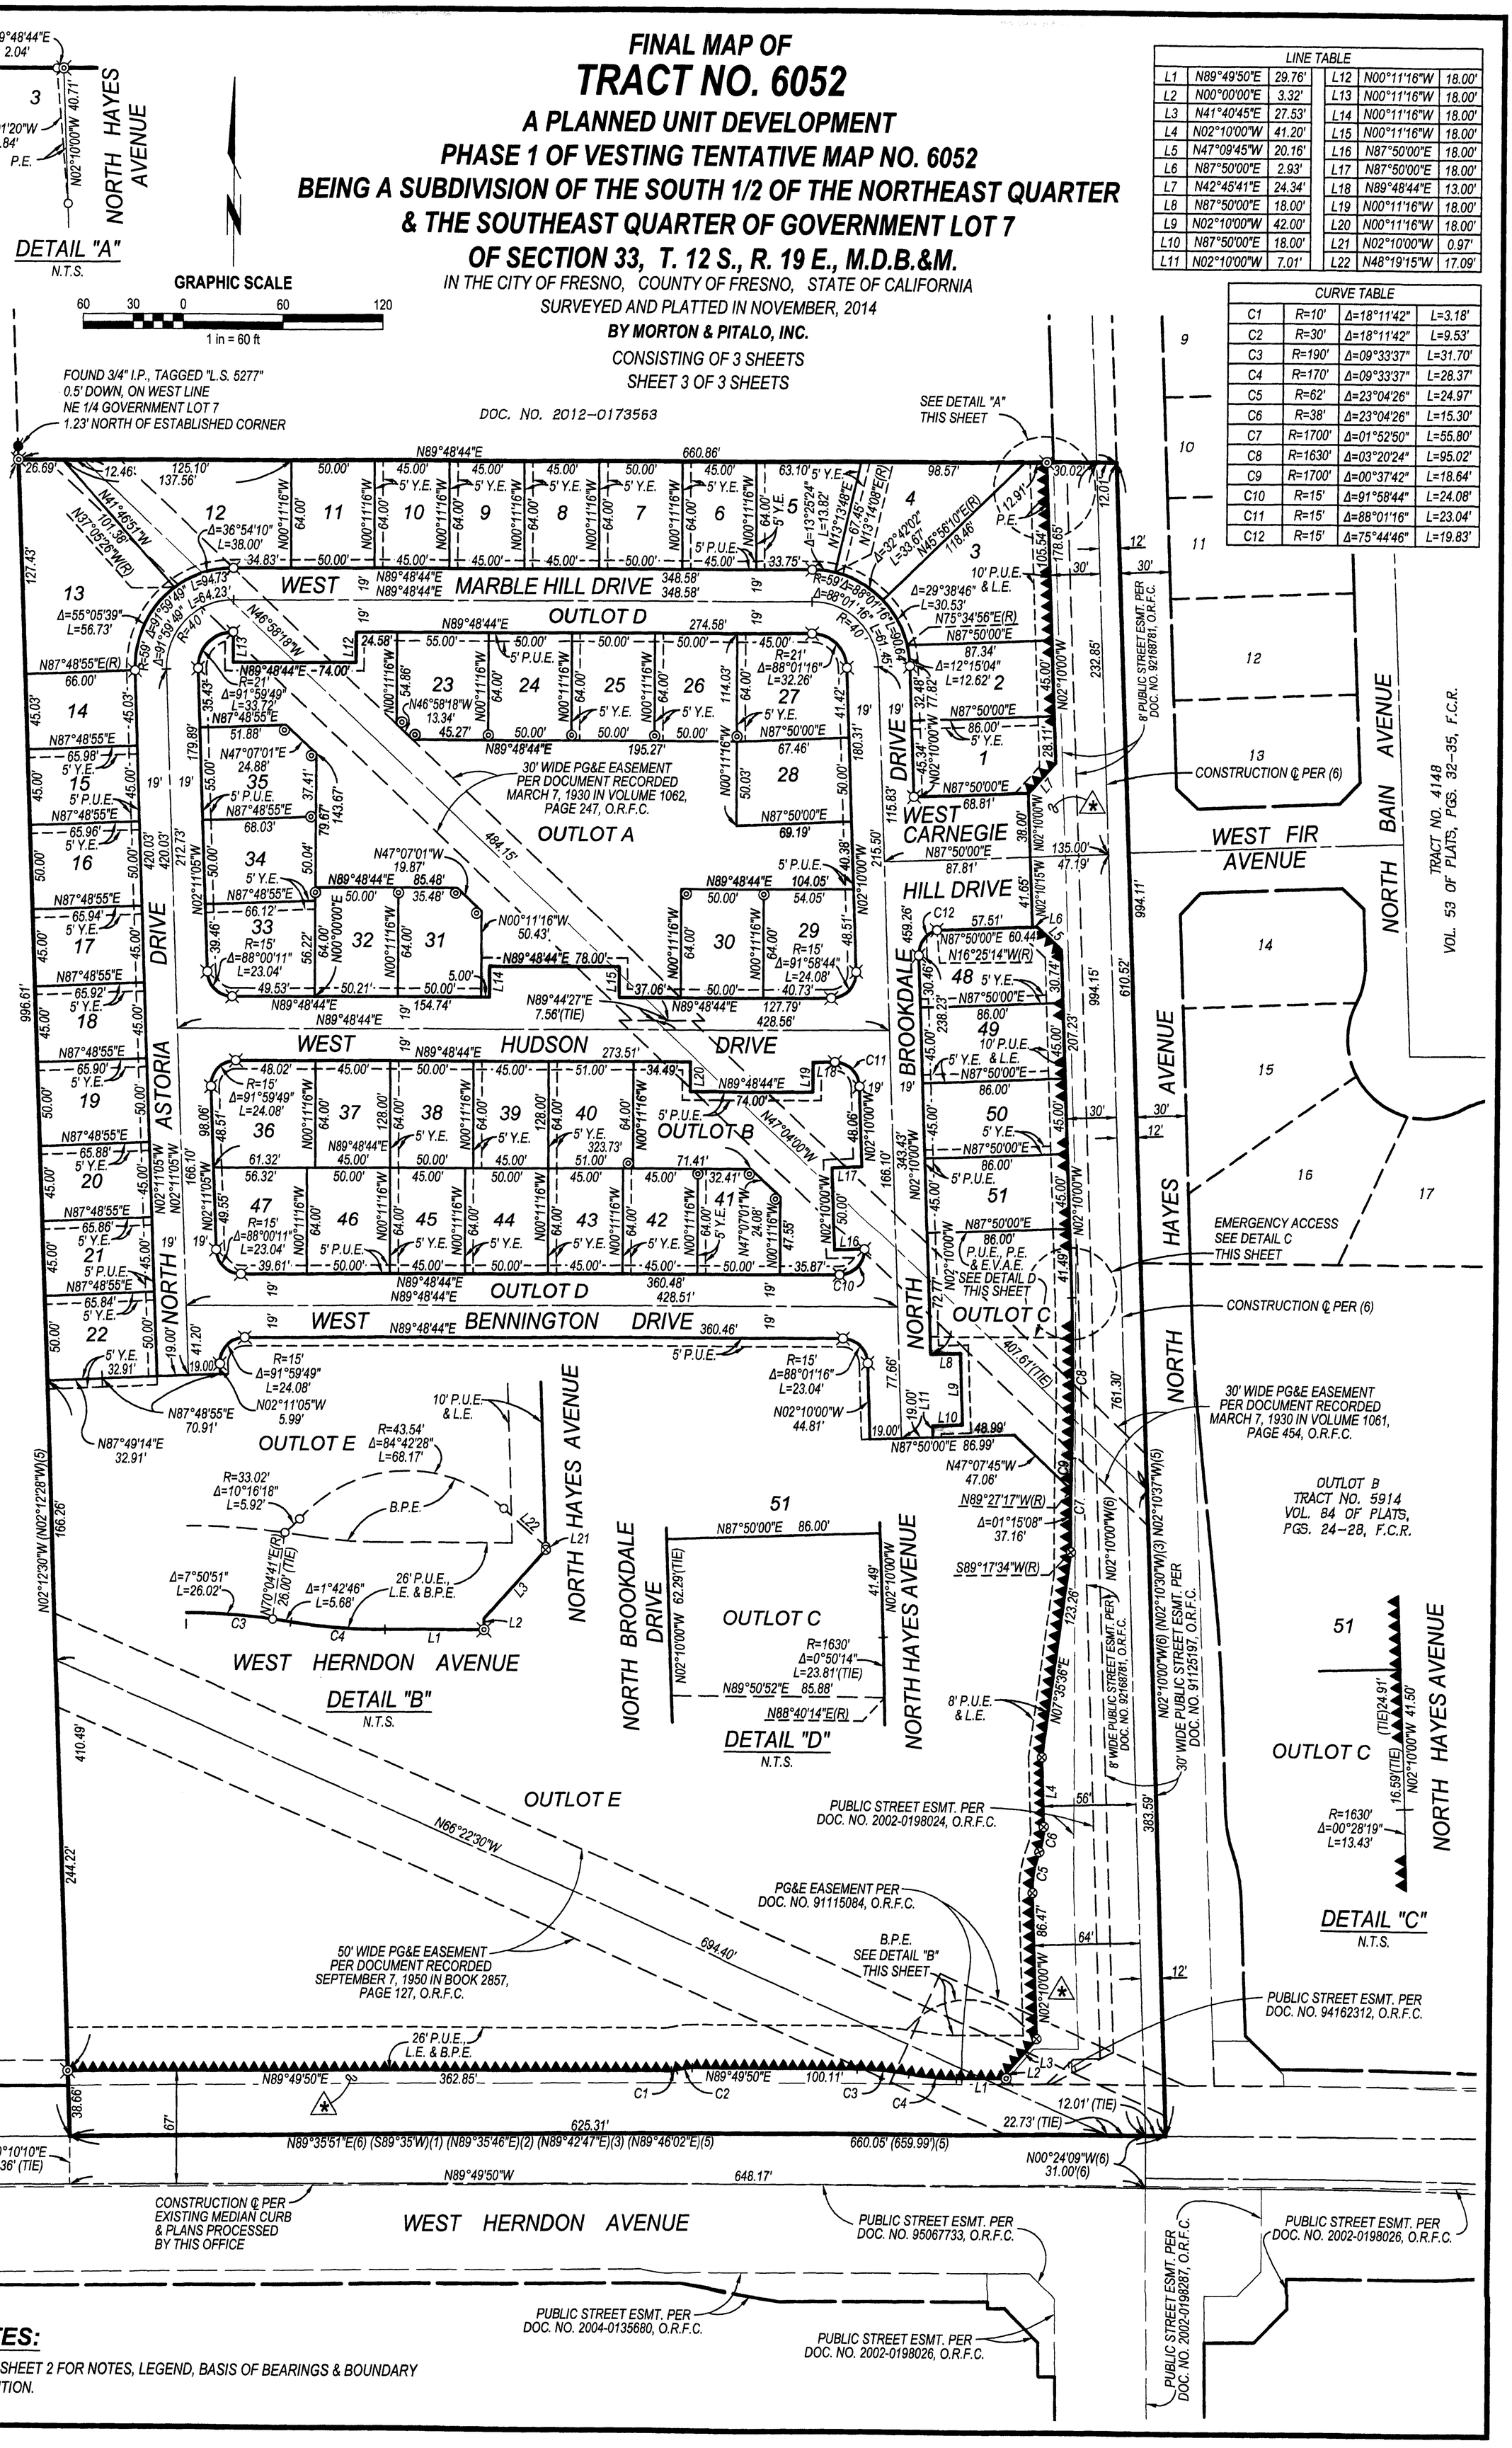

NOTES:

(1) SEE SHEET 2 FOR NOTES, LEGEND, BASIS OF BEARINGS & BOUNDARY RESOLUTION.

DOC. NO. 2012-0103983

Dwg: X:\20131310042-00 (TRACT 6052)\DWG\SRVY\WORKING\PHASE 1\FINAL MAP\130042-S1-FM03.DWG | Saved: 11-12-14 01:16pm MCHIARA | Plotted: 10-29-14 11:04am MCHIARA