Street Names, Addresses and (Lot Numbers) for T6075

N

Prepared on Wed Jun 29 21:47:20 2016

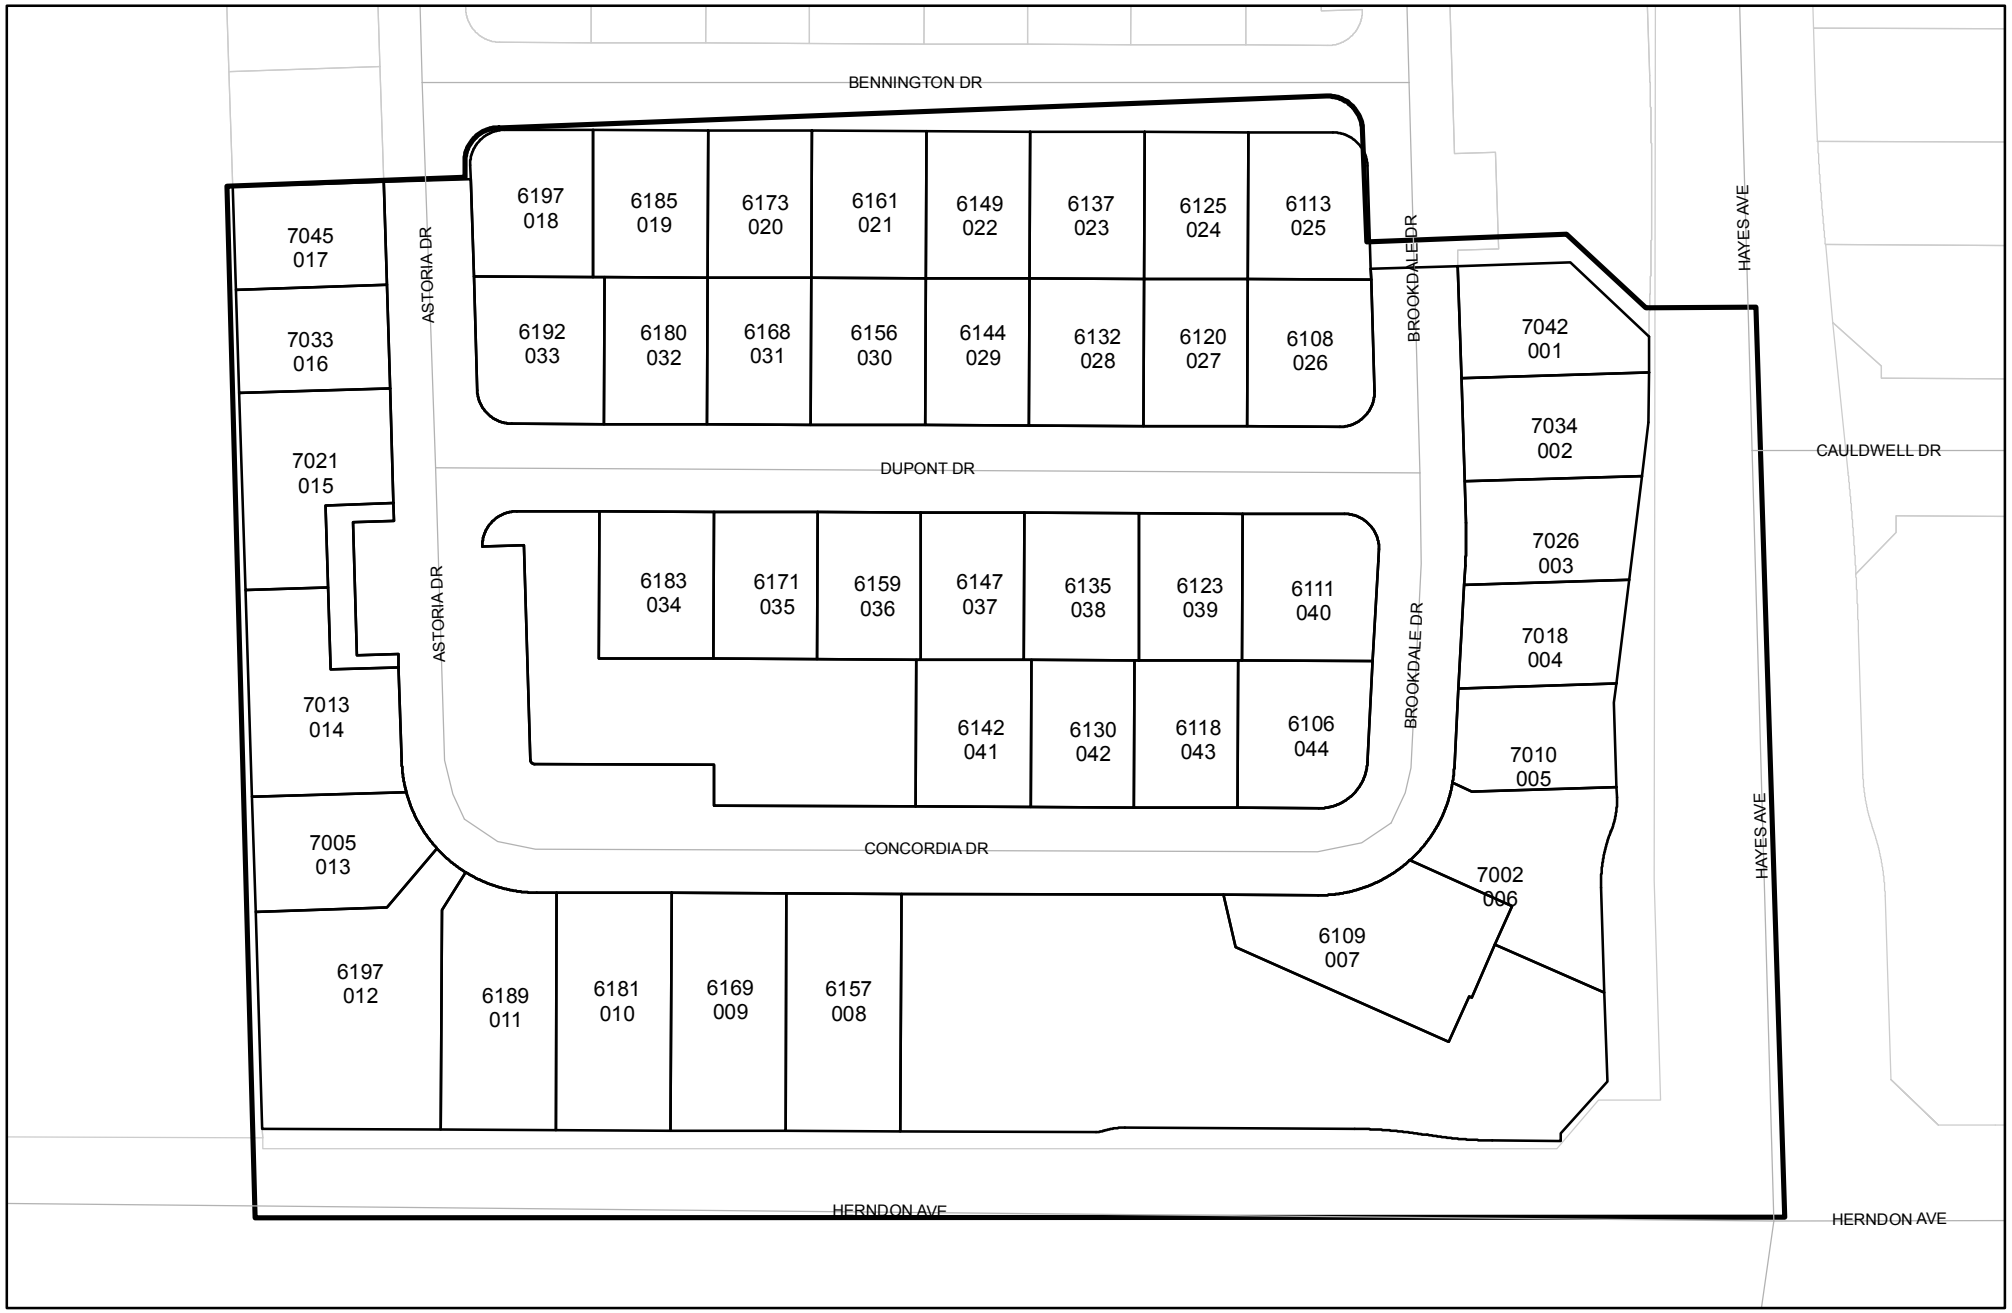

FINAL MAP OF
TRACT NO. 6075
A PLANNED UNIT DEVELOPMENT
PHASE 2 OF VESTING TENTATIVE MAP NO. 6052
BEING A SUBDIVISION OF OUTLOT E OF TRACT NO. 6052, VOLUME ___ OF PLATS, PAGES __ - __
FRESNO COUNTY RECORDS

IN THE CITY OF FRESNO, COUNTY OF FRESNO, STATE OF CALIFORNIA
SURVEYED AND PLATTED IN NOVEMBER, 2014
BY MORTON & PITALO, INC.
CONSISTING OF 3 SHEETS
SHEET 3 OF 3 SHEETS

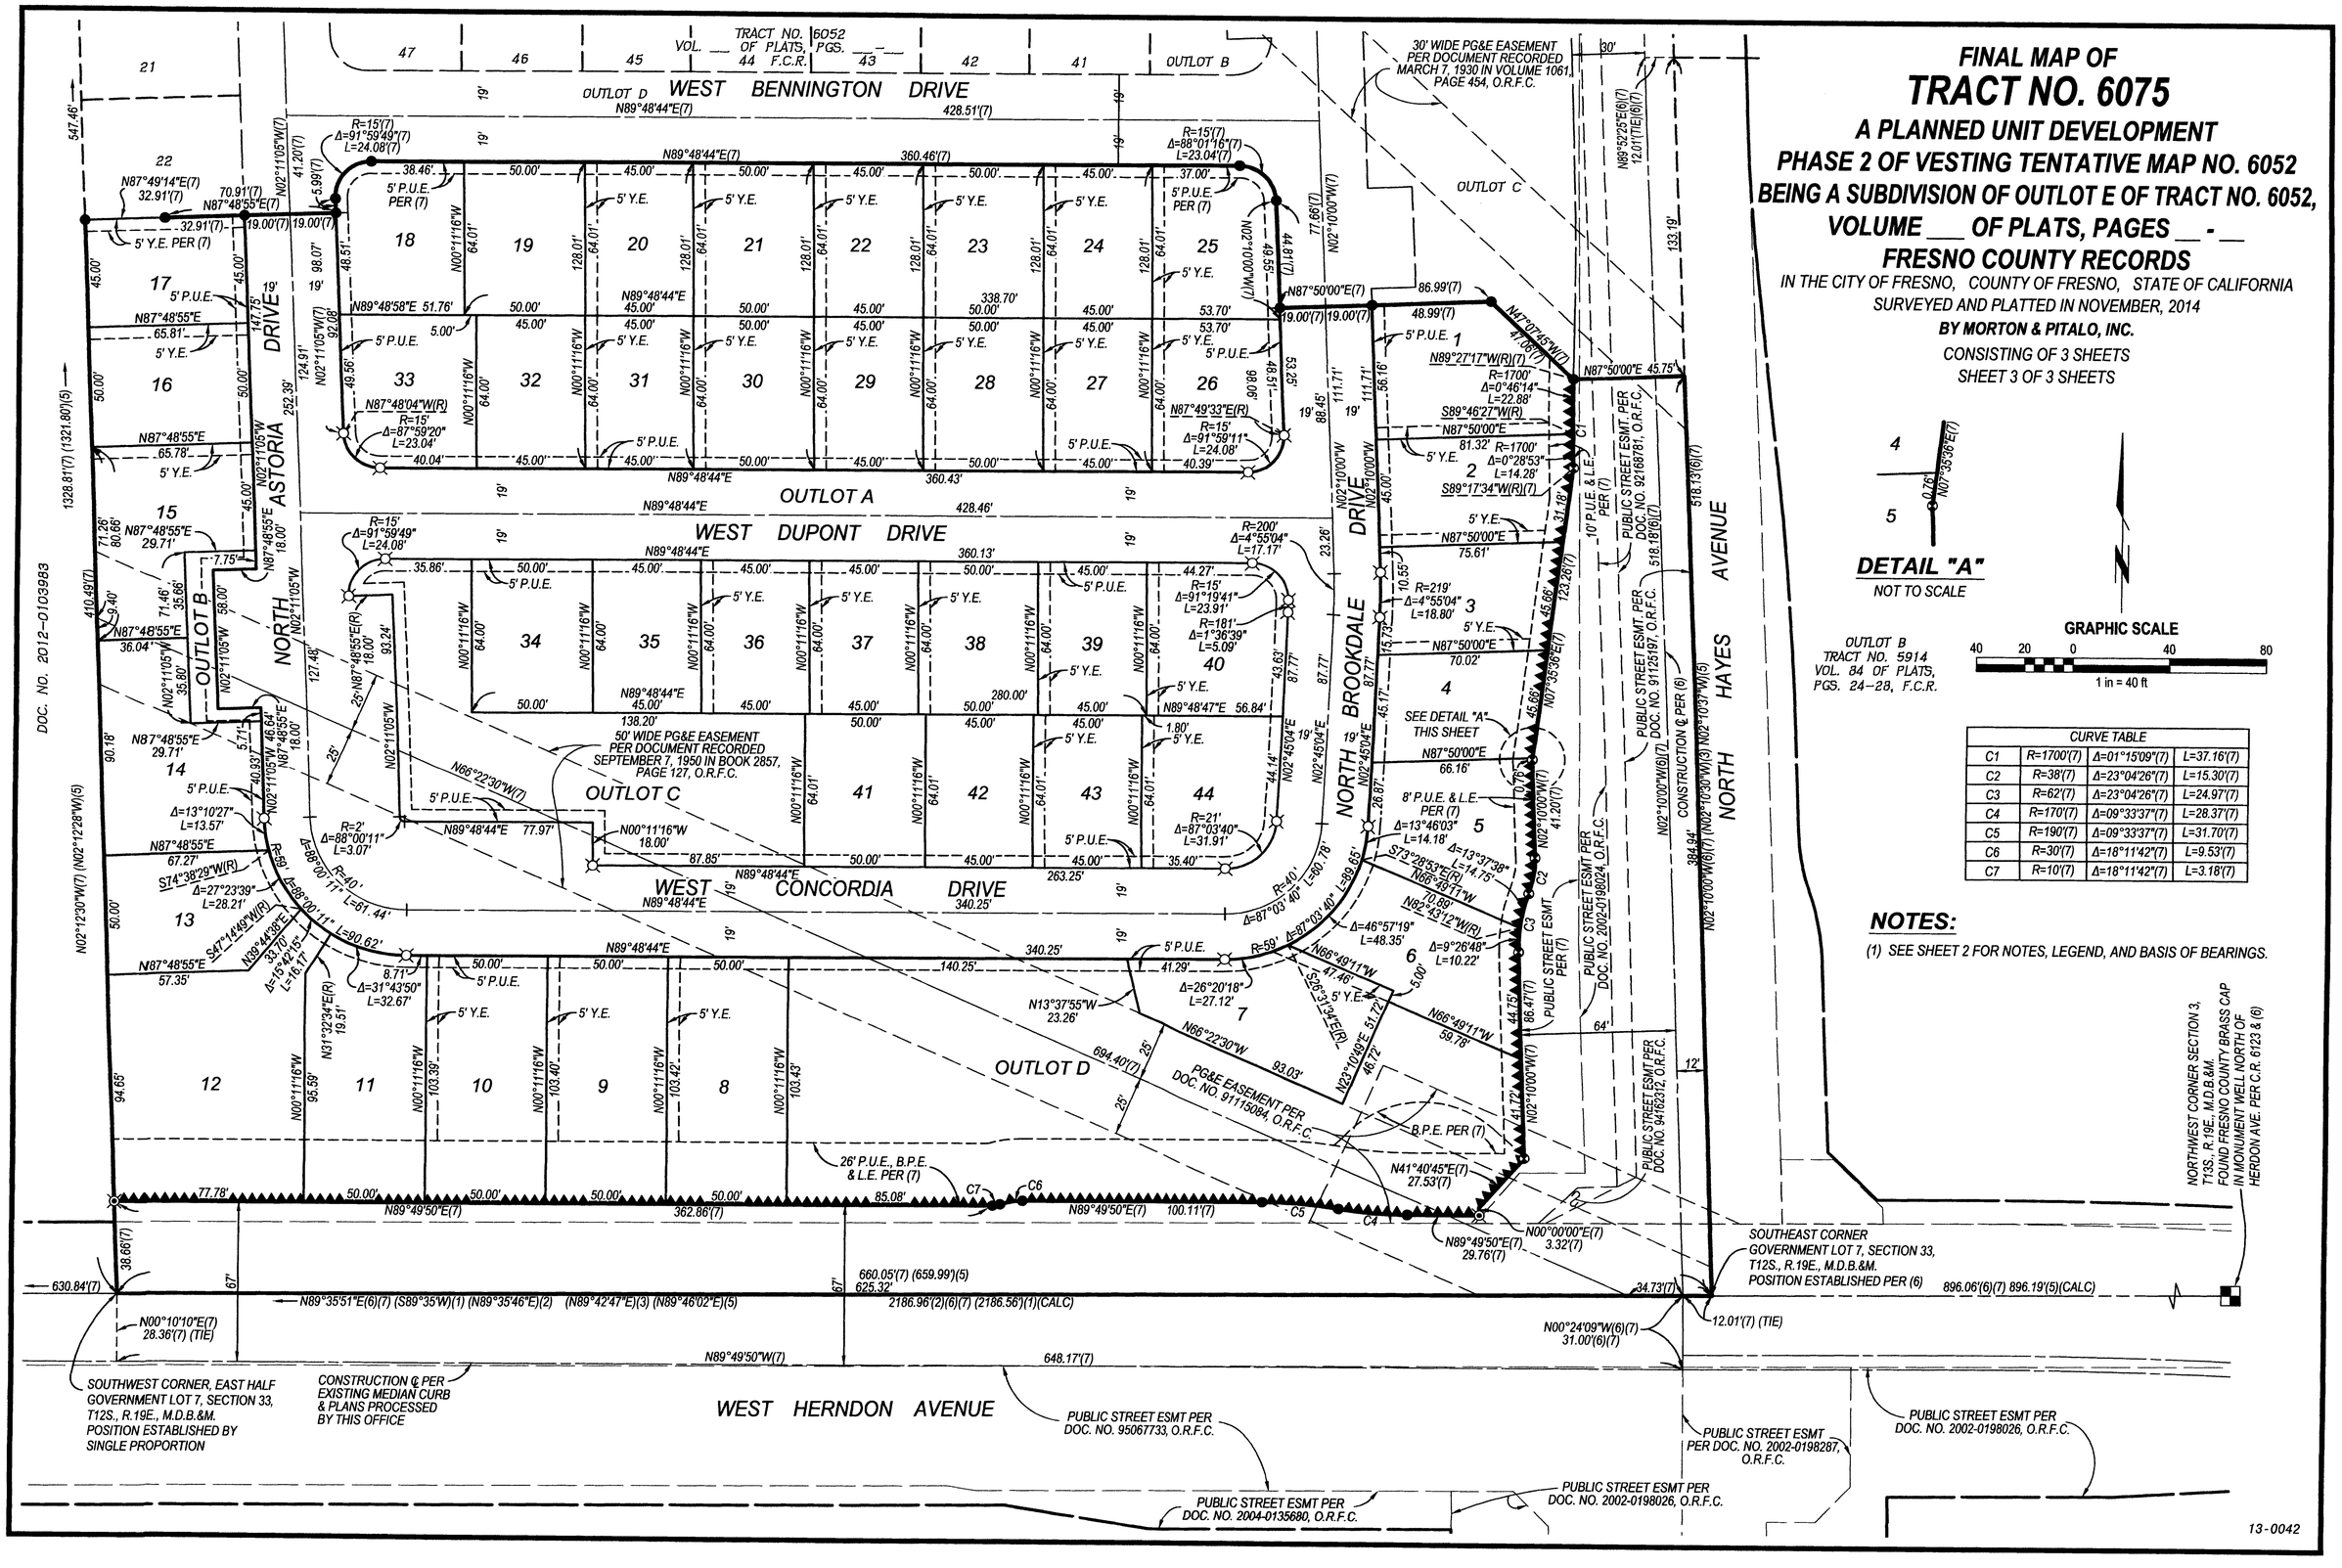

CURVE TABLE			
C1	R=1700'(7)	Δ=01°15'09"(7)	L=37.16'(7)
C2	R=38'(7)	Δ=23°04'26"(7)	L=15.30'(7)
C3	R=62'(7)	Δ=23°04'26"(7)	L=24.97'(7)
C4	R=170'(7)	Δ=09°33'37"(7)	L=28.37'(7)
C5	R=190'(7)	Δ=09°33'37"(7)	L=31.70'(7)
C6	R=30'(7)	Δ=18°11'42"(7)	L=9.53'(7)
C7	R=10'(7)	Δ=18°11'42"(7)	L=3.18'(7)

NOTES:

(1) SEE SHEET 2 FOR NOTES, LEGEND, AND BASIS OF BEARINGS.